


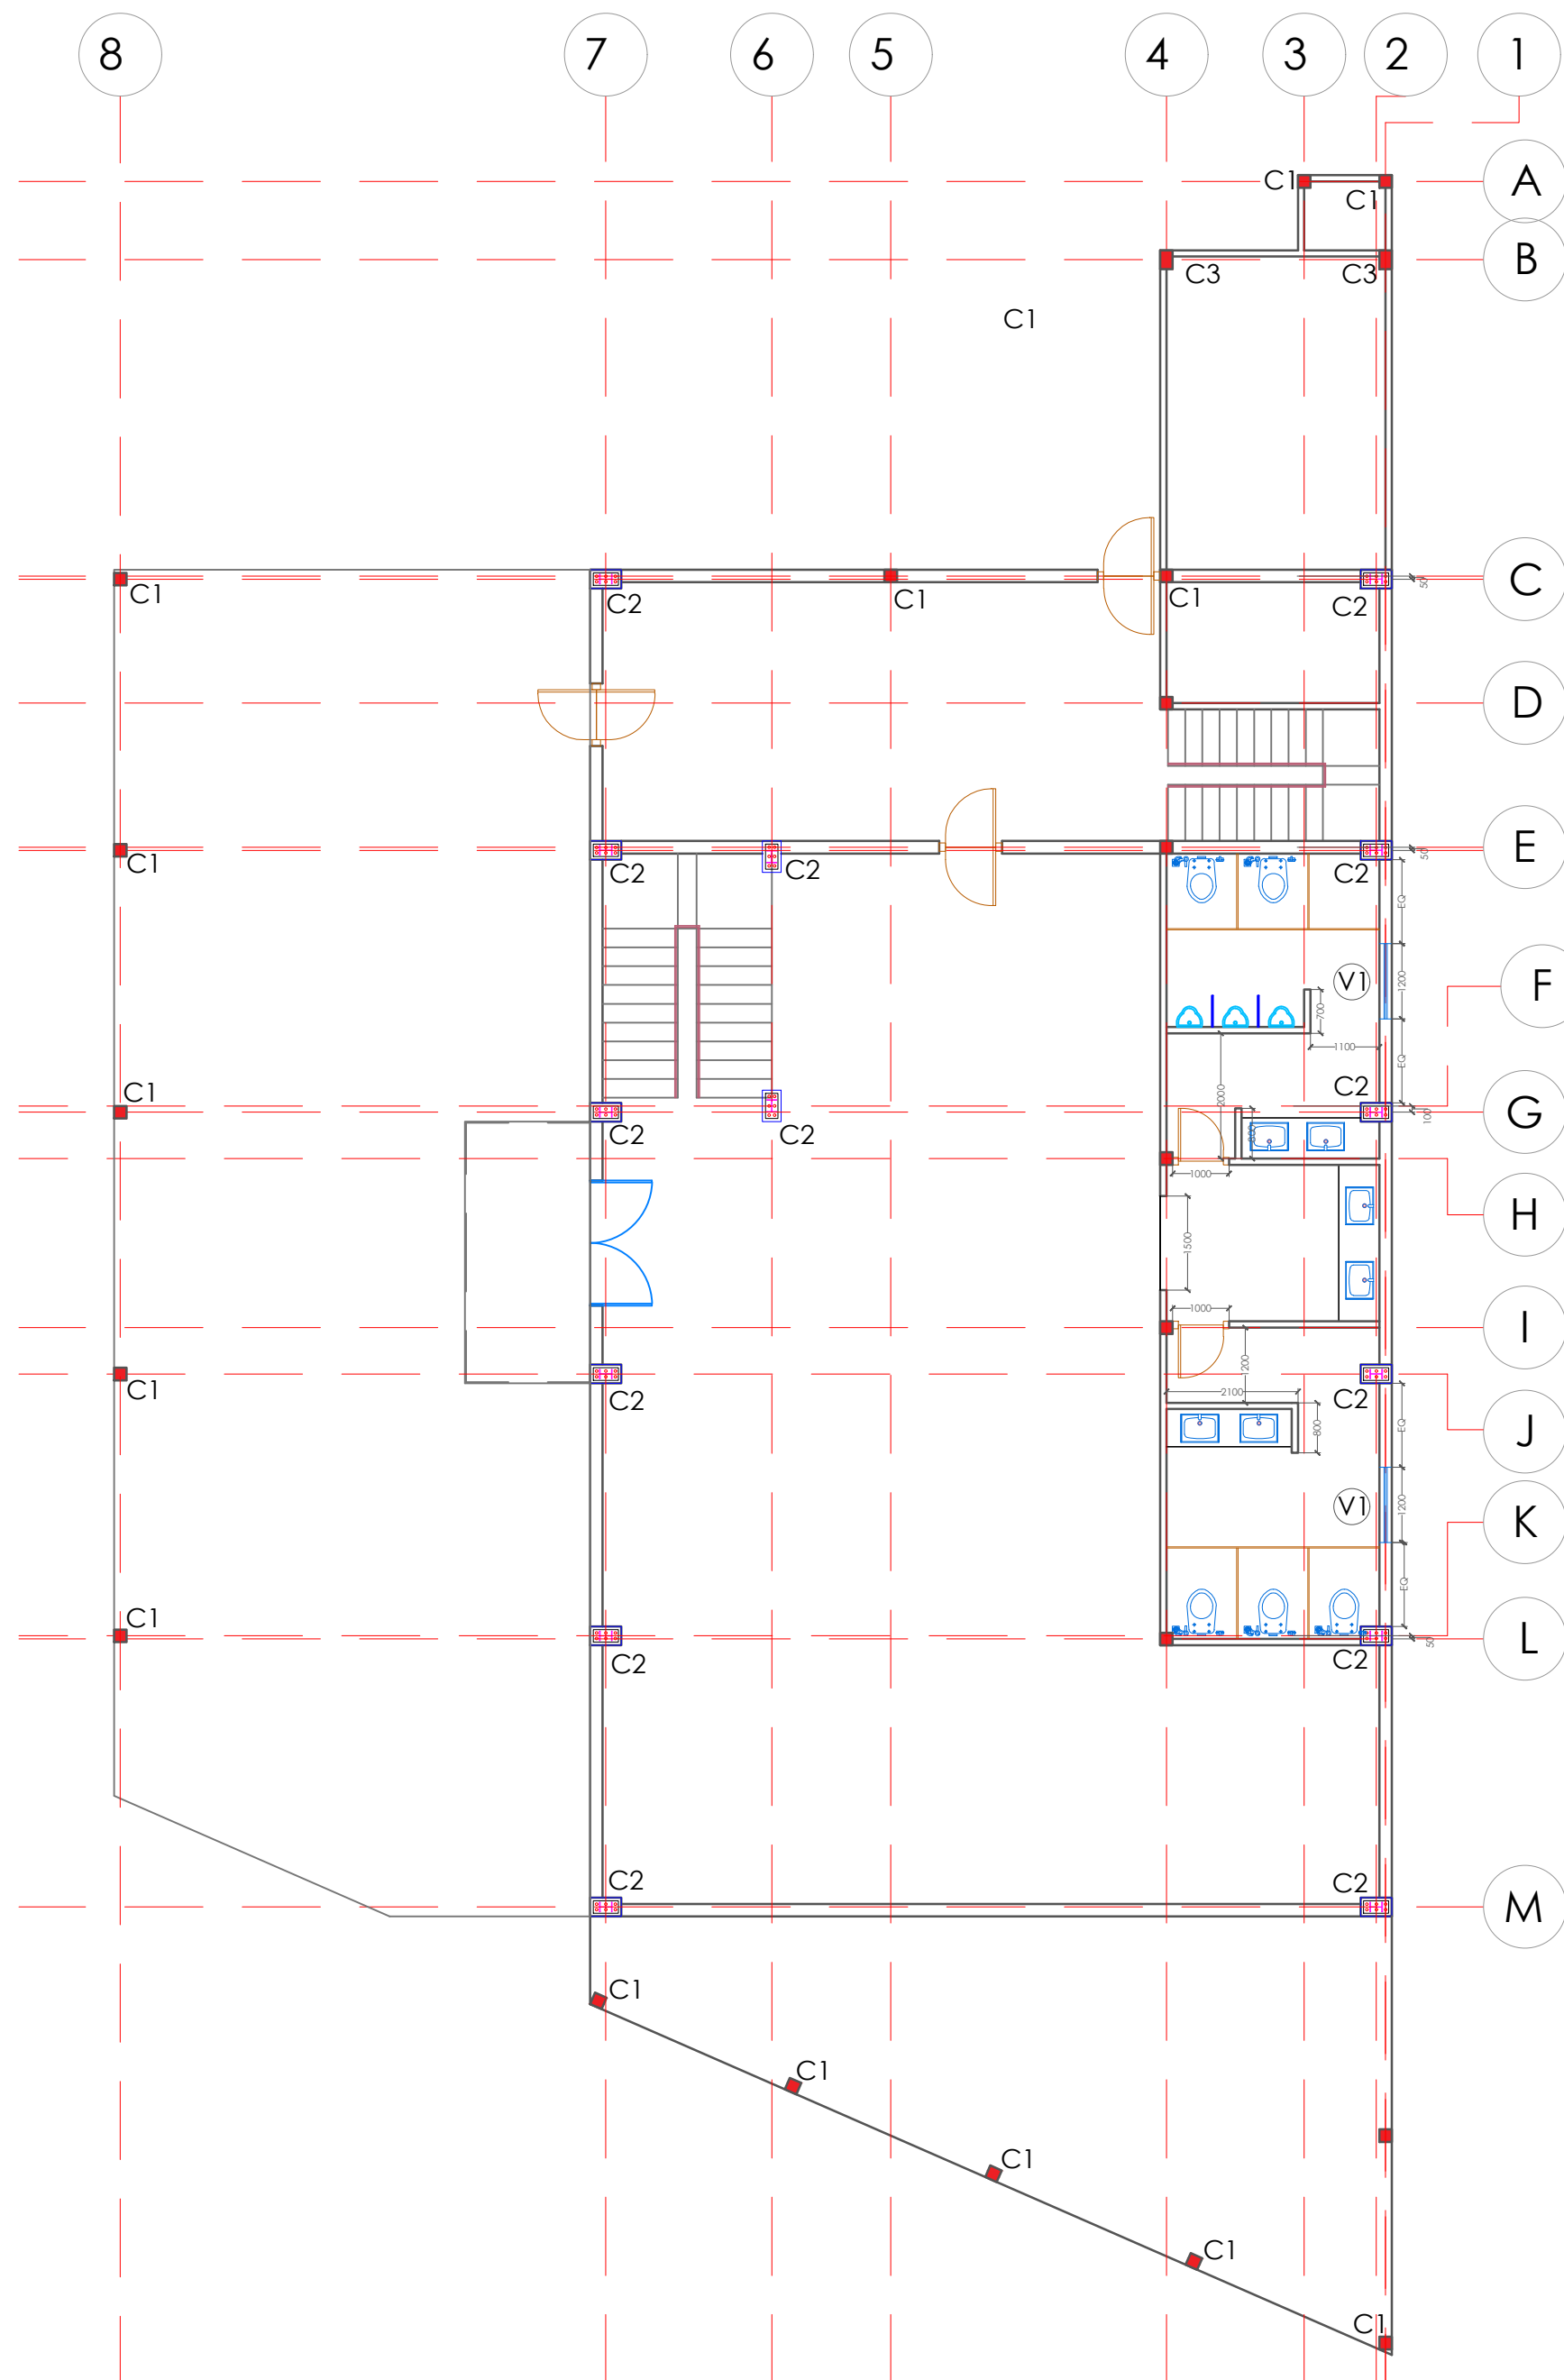

DWG NO - S.N.A/ 002/ AR / TD / BRICK WORK / A001

SHEET NO - 1/1

PATH-C:\Users\Aas\Desktop\ARPT FEB_recover.dwg

REVISION NO.

NO.	DATE	DESCRIPTION

*** NOTES:
1. PLEASE DO NOT SCALE THE DRAWING. FOLLOW WRITTEN DIMENSIONS.
2. ALL DIMENSIONS GIVEN ARE IN MILLIMETERS
3. IN CASE OF CONTROVERSIES CONTACT THE ARCHITECT IMMEDIATELY.
4. FOR STRUCTURAL DETAILS PLEASE REFER R.C.C. DWG
5. DO NOT REFER PREVIOUS DWG
6. REFER STRUCTURAL DRAWING ALONG WITH THIS DRAWING.

SIGN / SEAL -

S.N. ARCHITECTS
ARCHITECTURAL & URBAN PLANNING CONSULTANTS

BRICK WORK

NORTH

S.N. ARCHITECTS
ARCHITECTURAL & URBAN PLANNING CONSULTANTS
634, SUNCITY PART II
NEAR VIKAS NAGAR SQUARE, DEWAS- 455001.
MOB: +91-9893048323, +91-9575055959

CLIENT	MR. ARPIT			
PROJECT	PROPOSED RESTAURANT PROJECT AT DEWAS			
SCALE	DATE	DEALT BY	DWG No	REV
1:50; 1:30	11/06/2026	SHUBHAM	S.N.A/ 002/ AR / TD / BRICK WORK / A001	R0
CHK BY				