


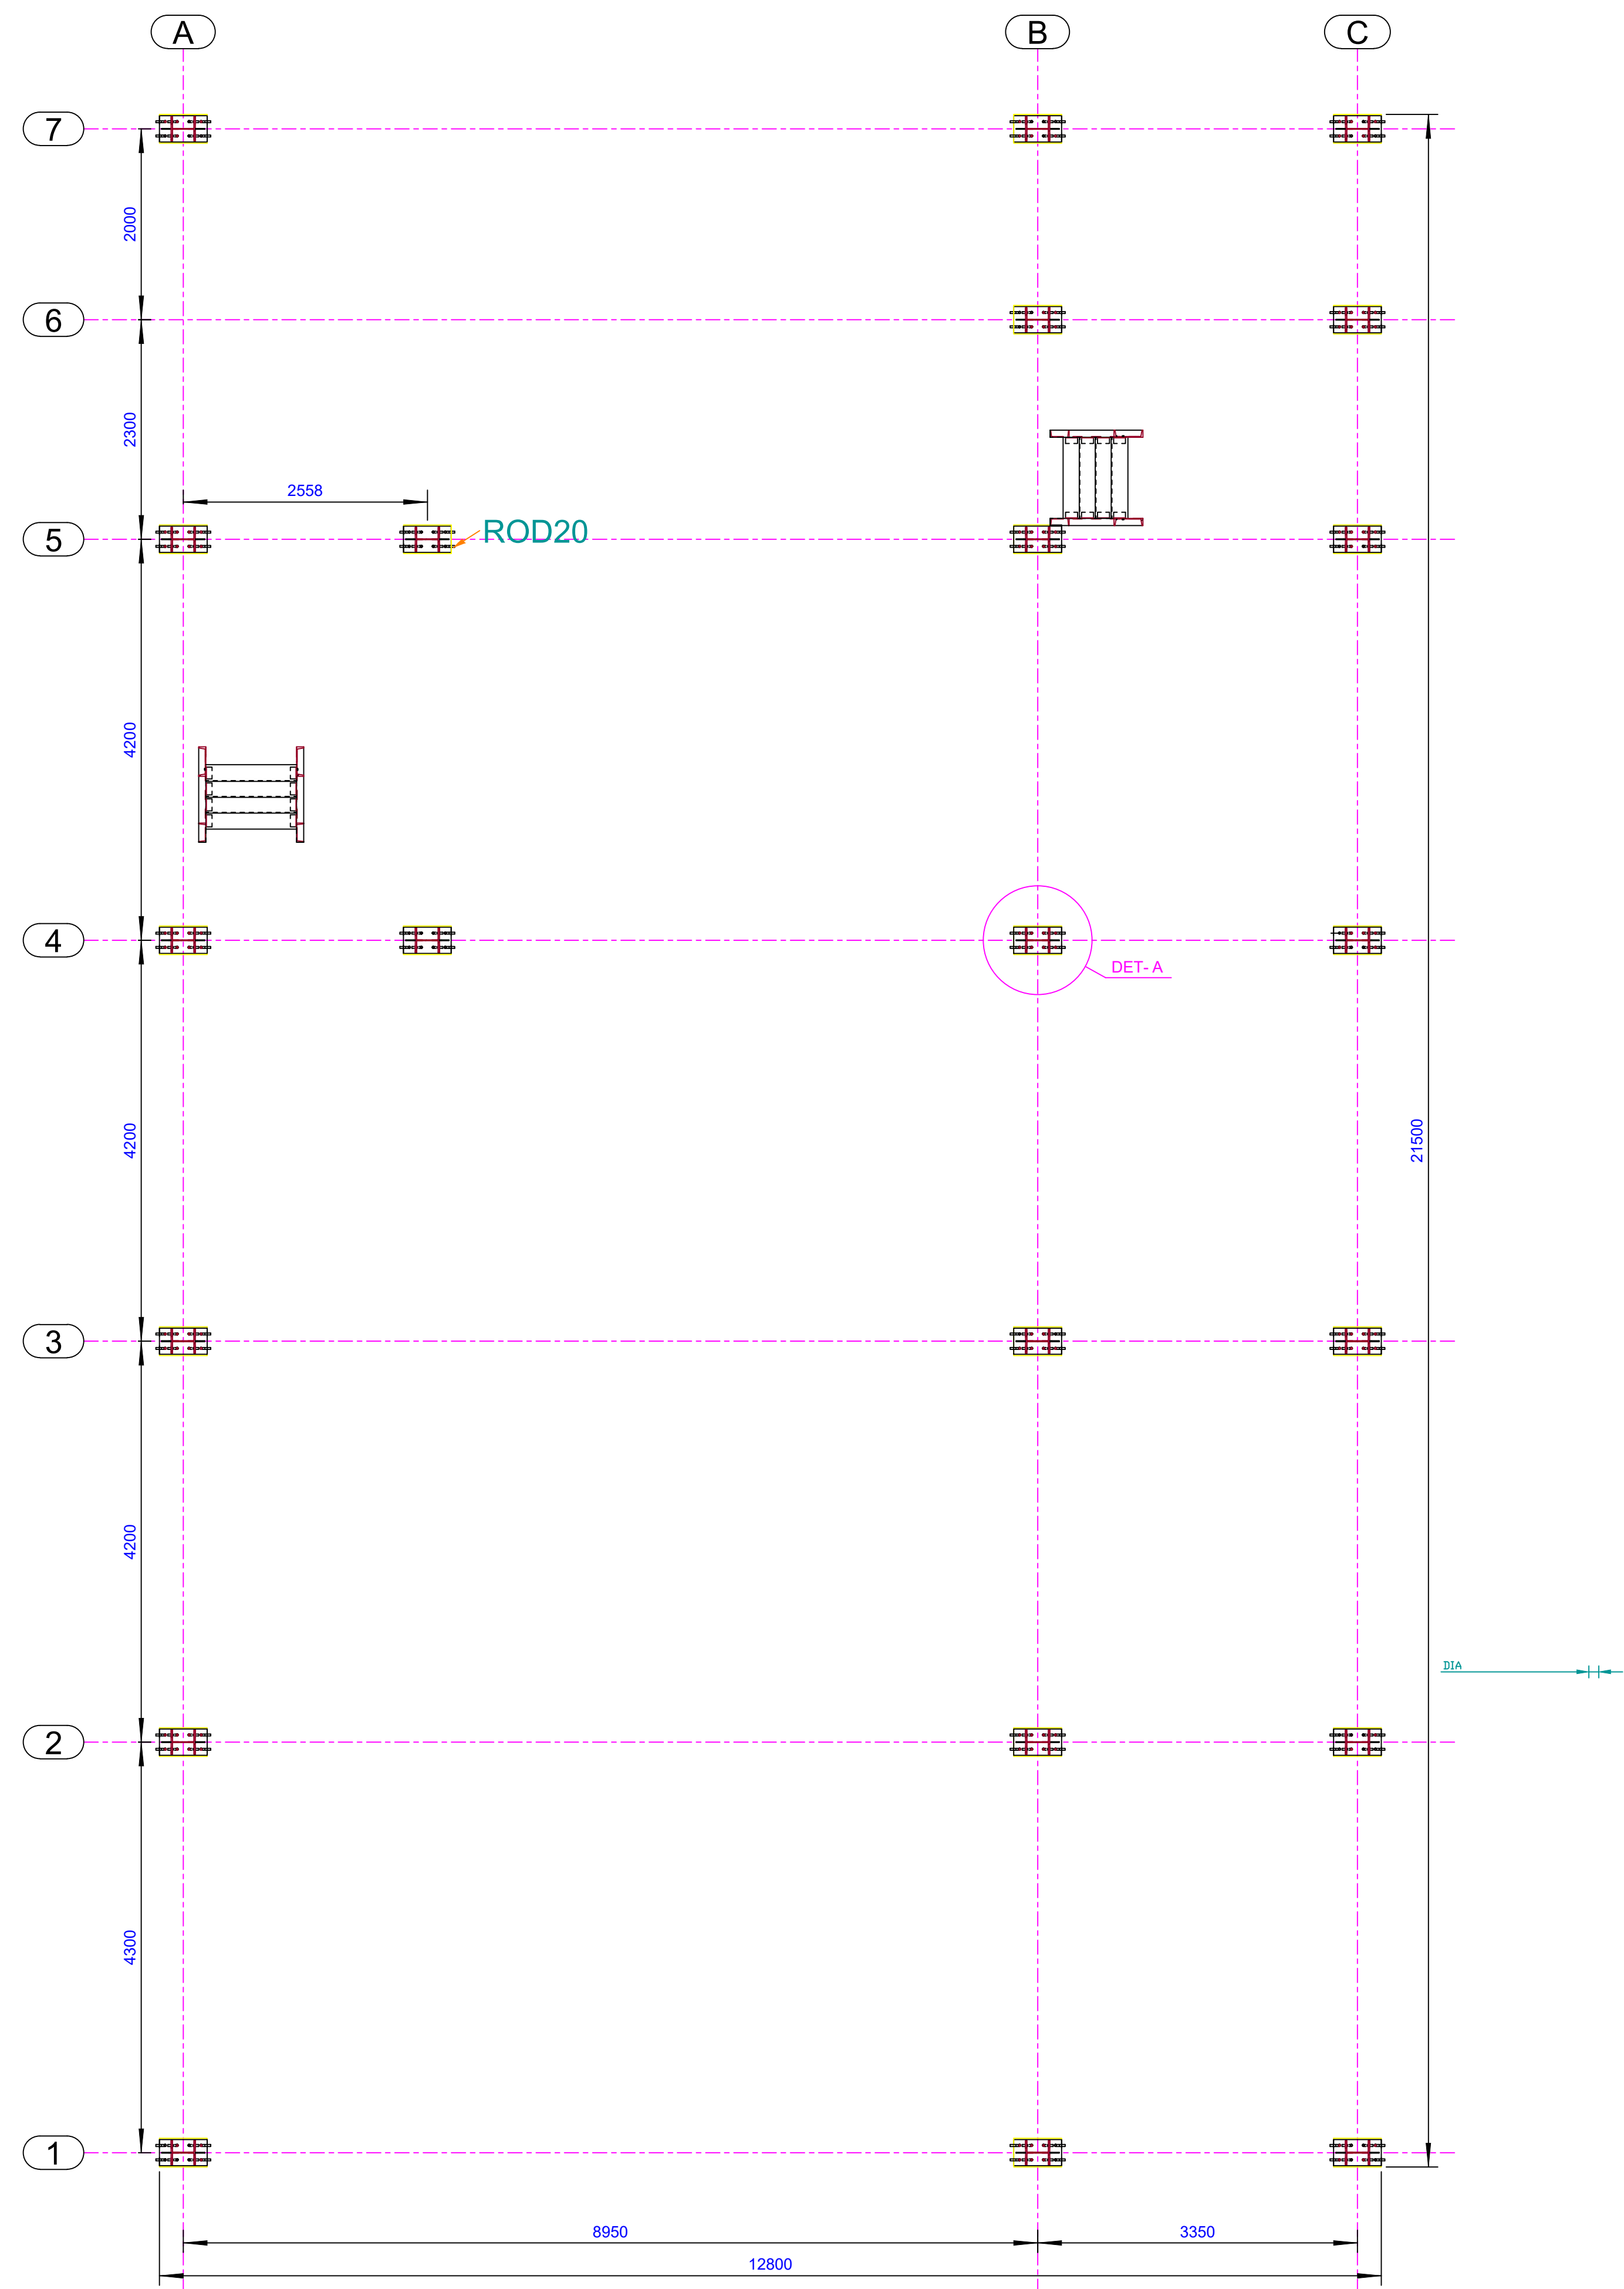

- ANCHOR BOLT PLAN