


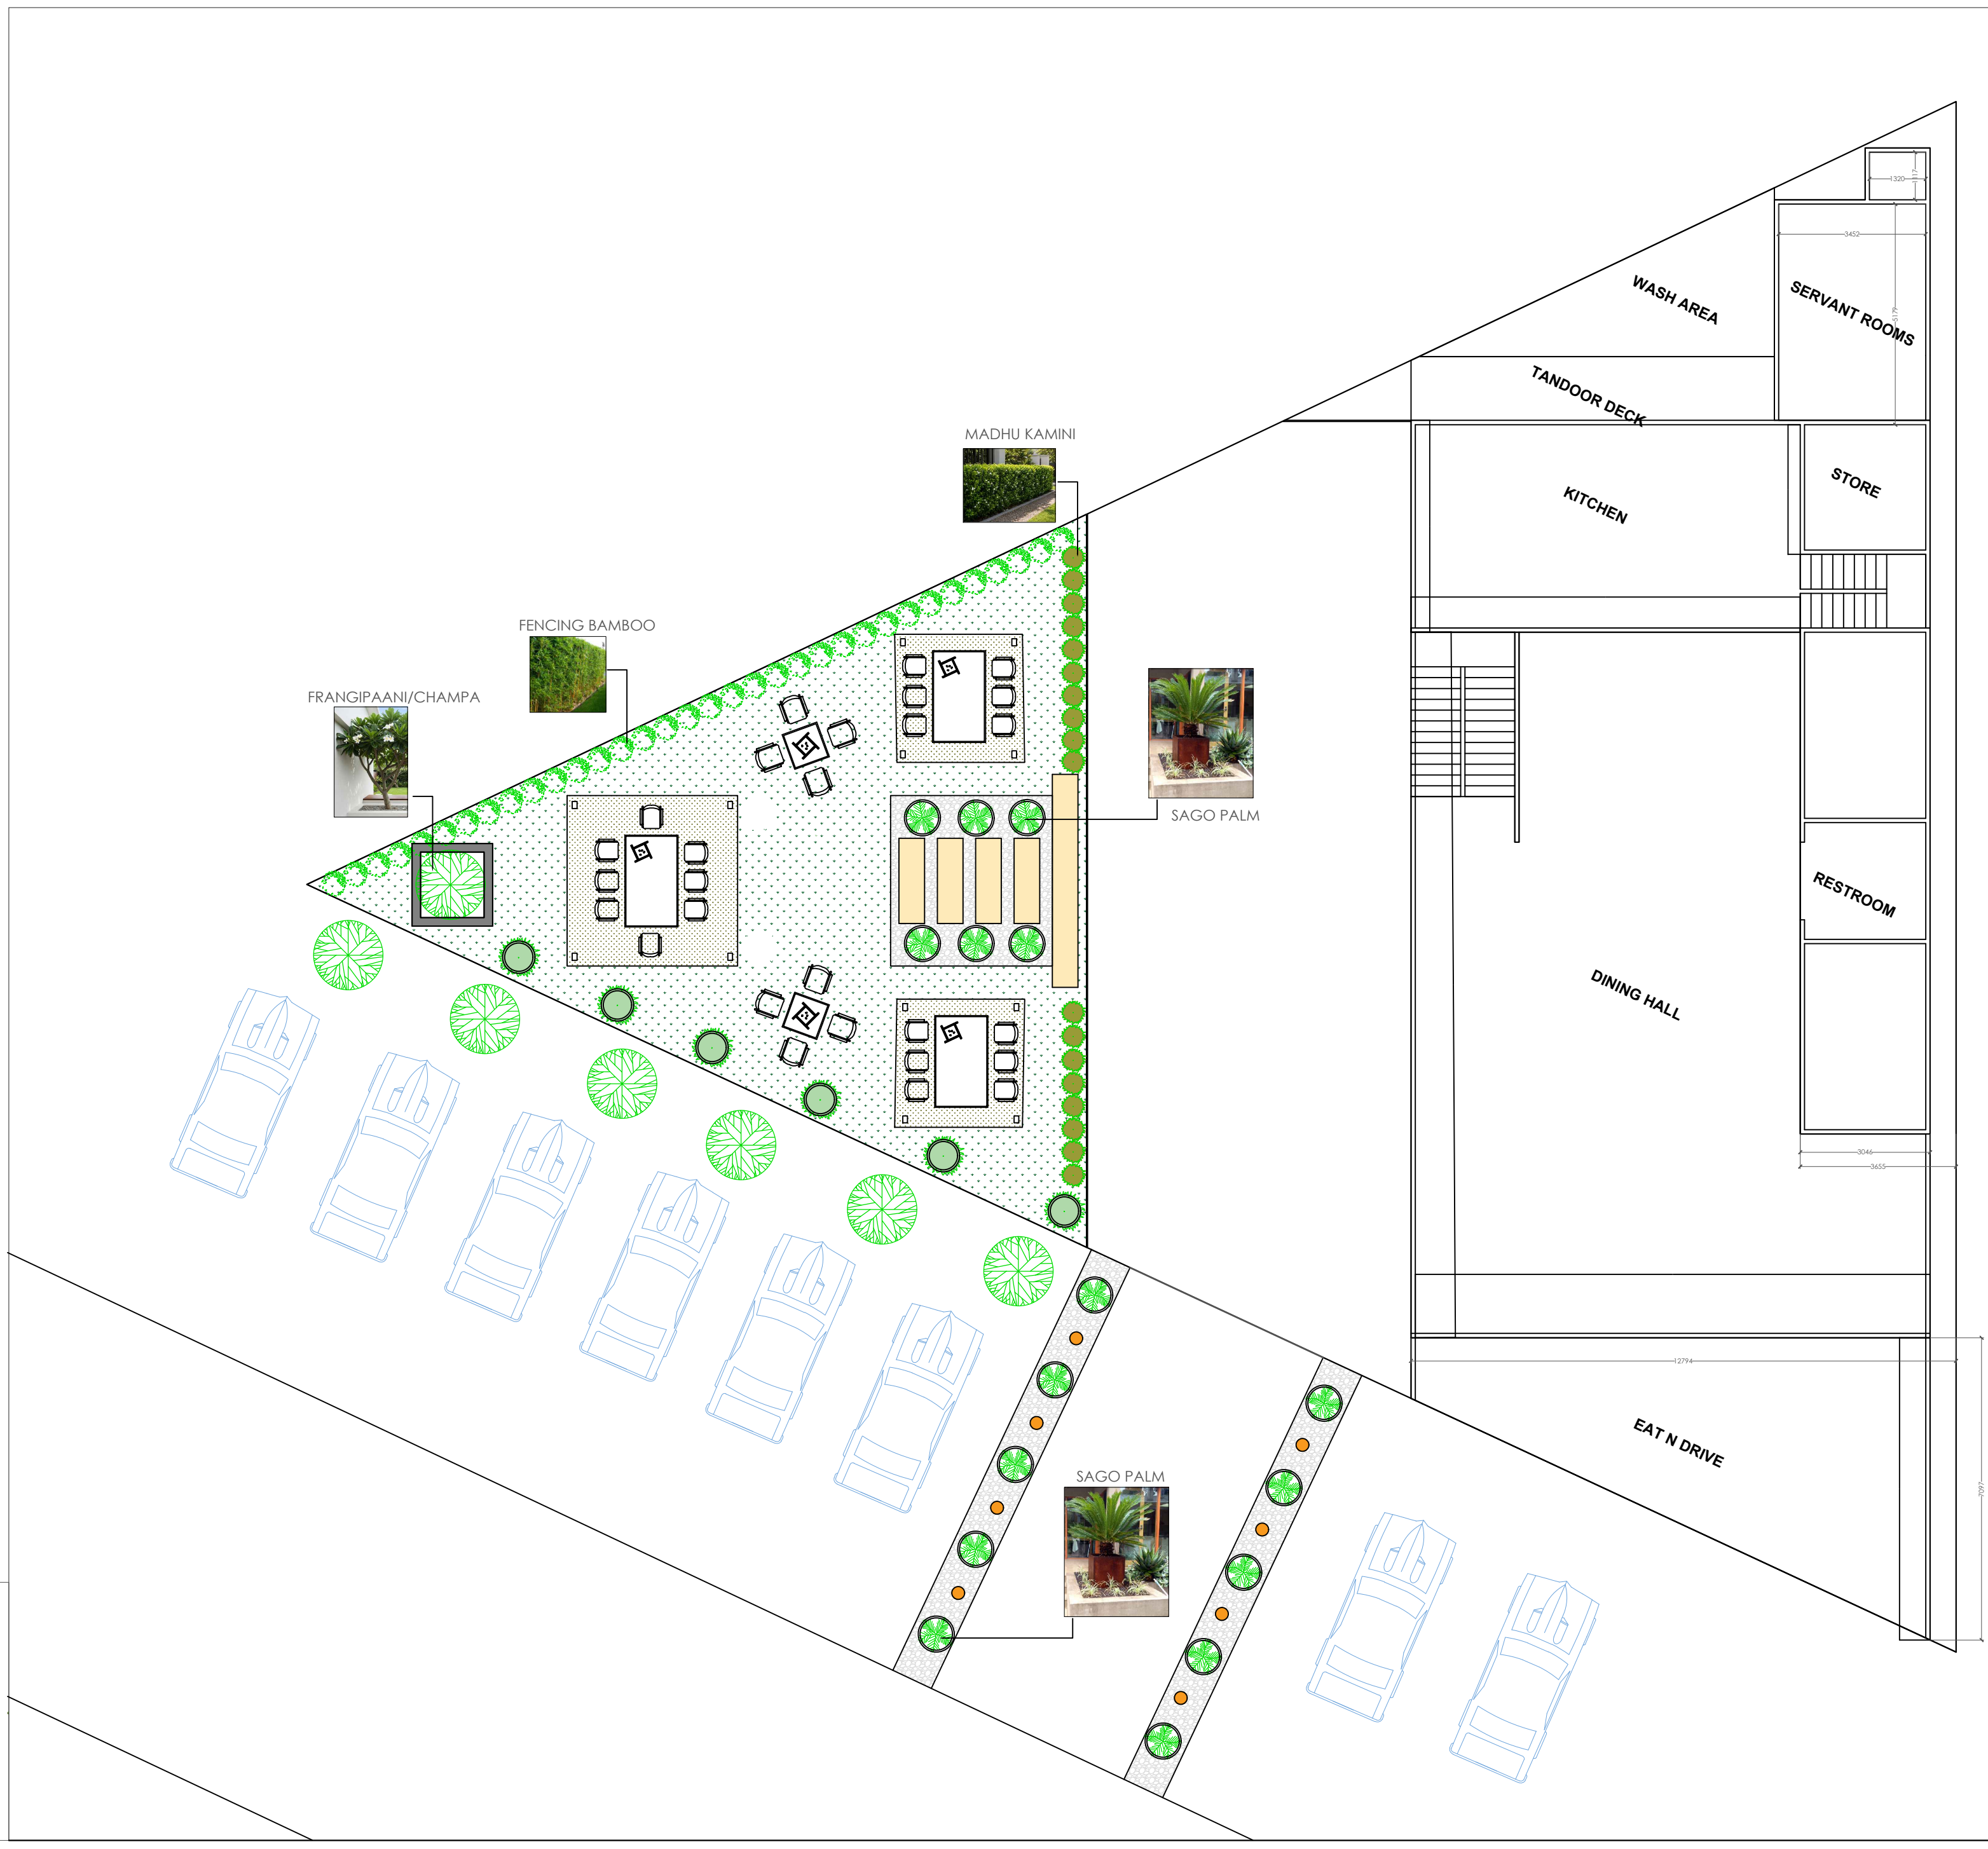

DWG NO - S.N.A/ 001/ AR / TD / PILE LAYOUT / A001

SHEET NO - 1/1

PATH-C:\Users\Aas\Desktop\ARPT.dwg

PLANT NAMES


- FRANGIPAANI/ CHAMPA
- FENCING BAMBOO
- MADHU KAMINI
- SAGO PALM

REVISION NO.

NO.	DATE	DESCRIPTION

- *** NOTES:
1. PLEASE DO NOT SCALE THE DRAWING. FOLLOW WRITTEN DIMENSIONS.
 2. ALL DIMENSIONS GIVEN ARE IN MILLIMETERS
 3. IN CASE OF CONTROVERSIES CONTACT THE ARCHITECT IMMEDIATELY.
 4. FOR STRUCTURAL DETAILS PLEASE REFER R.C.C. DWG
 5. DO NOT REFER PREVIOUS DWG
 6. REFER STRUCTURAL DRAWING ALONG WITH THIS DRAWING.

SIGN / SEAL -

 

S.N. ARCHITECTS
ARCHITECTURAL & URBAN PLANNING CONSULTANTS

LANDSCAPE LAYOUT



S.N. ARCHITECTS
ARCHITECTURAL & URBAN PLANNING CONSULTANTS
634, SUNCITY PART II
NEAR VIKAS NAGAR SQUARE, DEWAS- 455001.
MOB: +91-9893048323, +91-9575055959

CLIENT	MR. RAJPUT			
PROJECT	PROPOSED RESTAURANT AT RING ROAD, DEWAS			
SCALE	DATE	DEALT BY	DWG No	REV
1:50; 1:30	18/04/2026	SHUBHAM	S.N.A/ 001/ AR / TD / PILE LAYOUT / A001	R00
CHK BY				